ZONING EXHIBIT

MULTI-FAMILY LOT

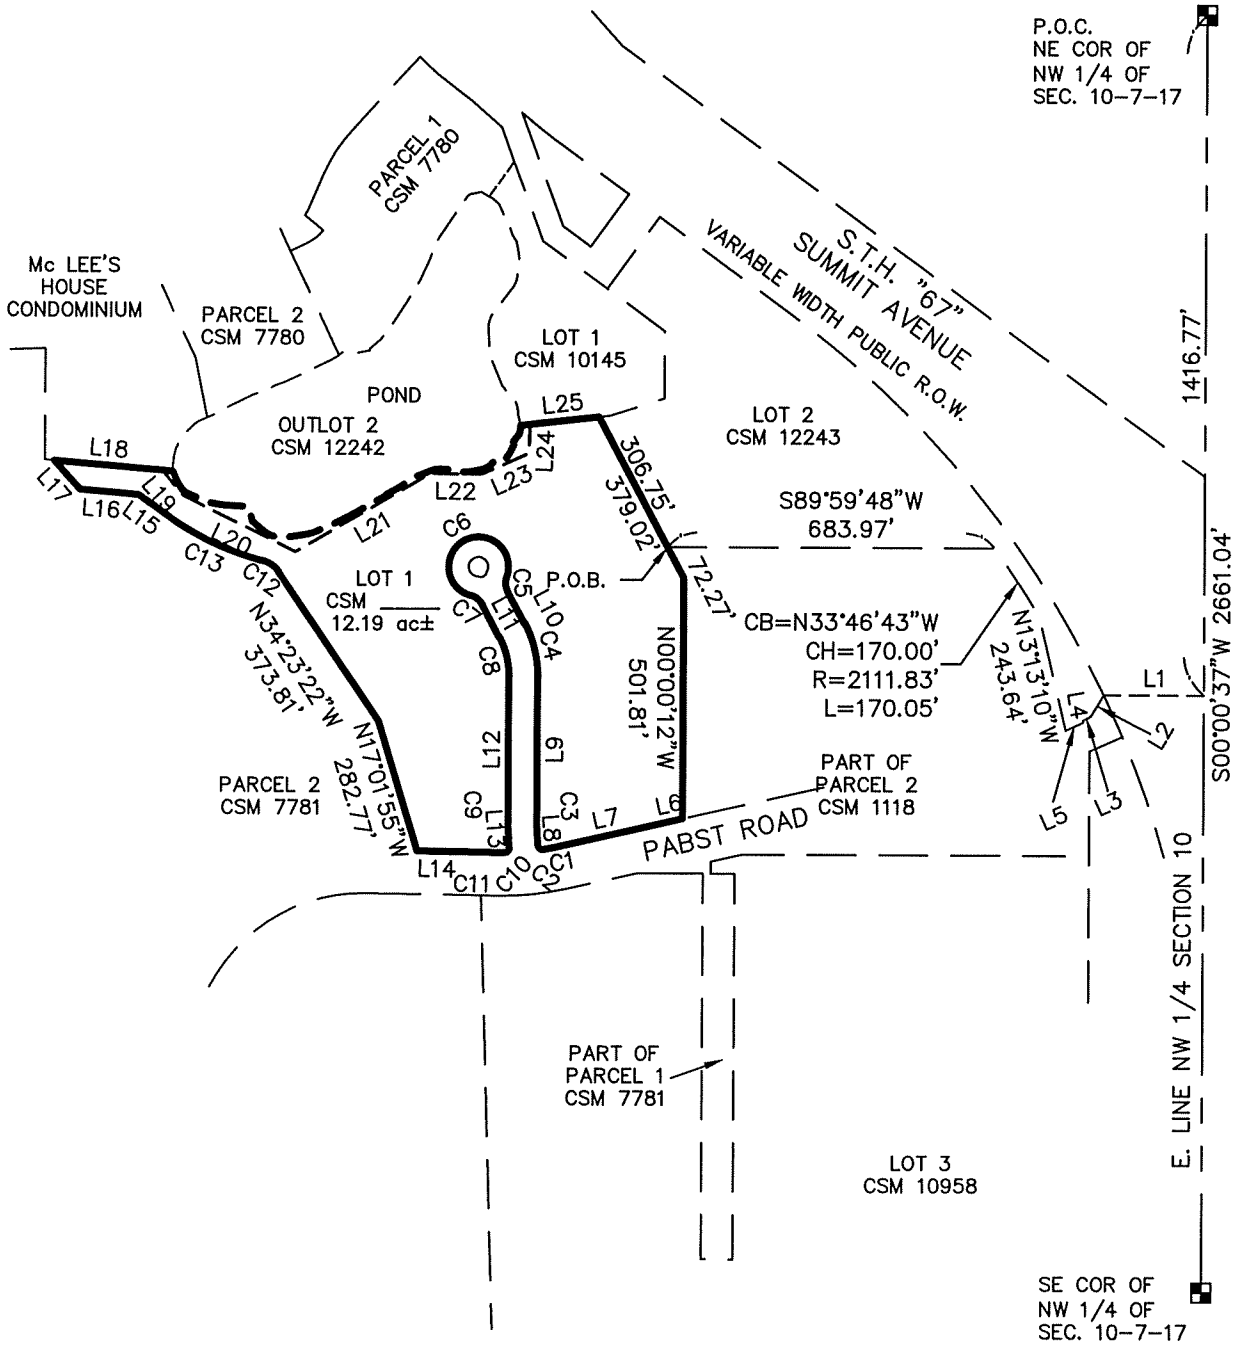

raSmith
CREATIVITY BEYOND ENGINEERING

16745 W. Bluemound Road
Brookfield, WI 53005-5938
(262) 781-1000
rasmith.com

S:\5167740\Dwg\PX431A400.dwg \ SHEET 2

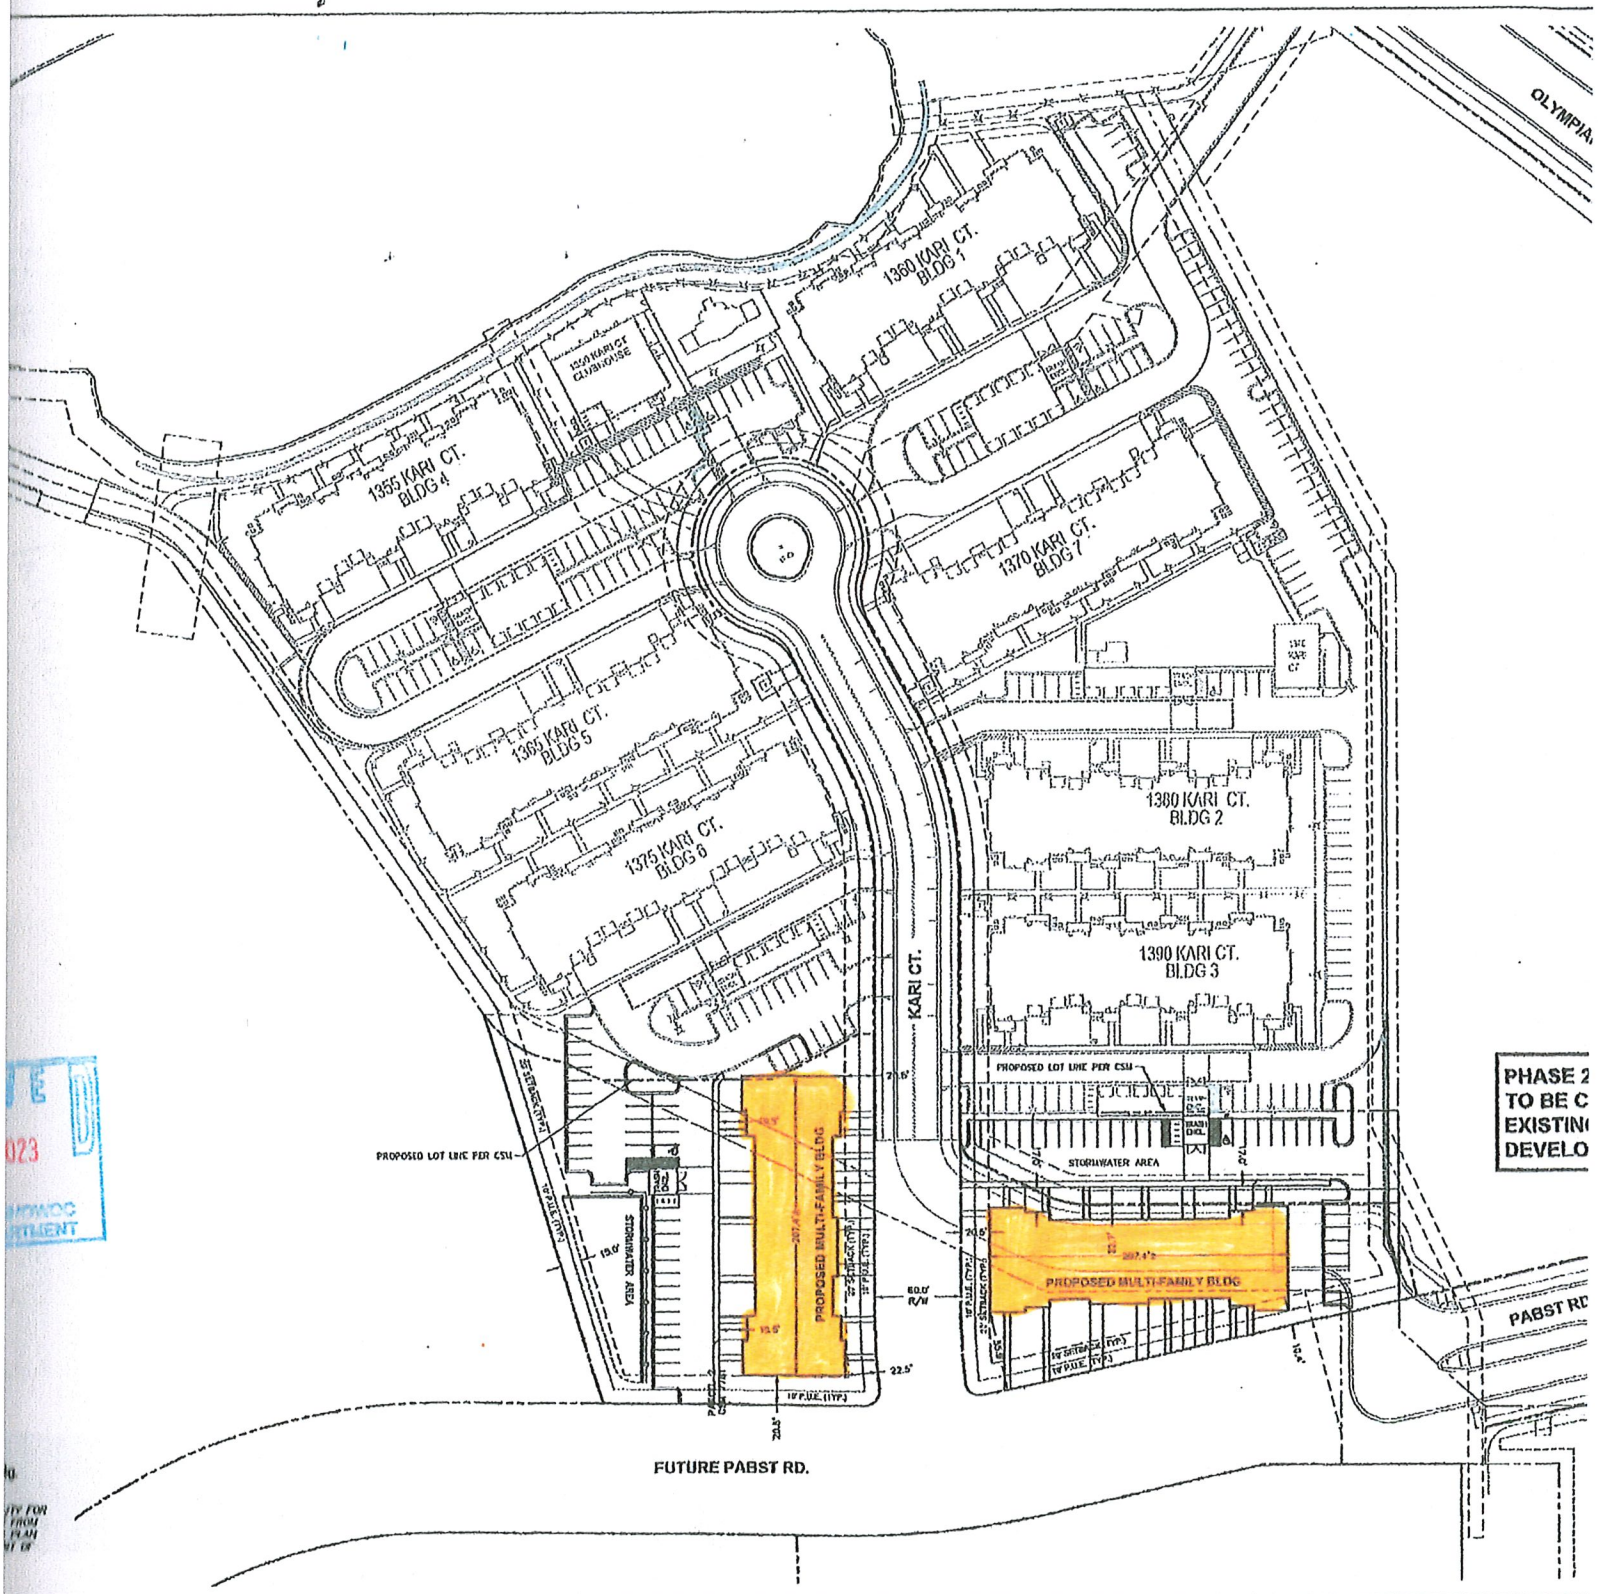

OLYMPIA
1360 KARI CT.
BLDG 1
1355 KARI CT.
BLDG 4
1370 KARI CT.
BLDG 7
1365 KARI CT.
BLDG 5
1375 KARI CT.
BLDG 6
1380 KARI CT.
BLDG 2
1390 KARI CT.
BLDG 3
KARI CT.
PROPOSED LOT LINE PER CSM
STORMWATER AREA
PROPOSED MULTI-FAMILY BLDG
PROPOSED MULTI-FAMILY BLDG
PHASE 2
TO BE C
EXISTIN
DEVELO
PABST RD
FUTURE PABST RD.